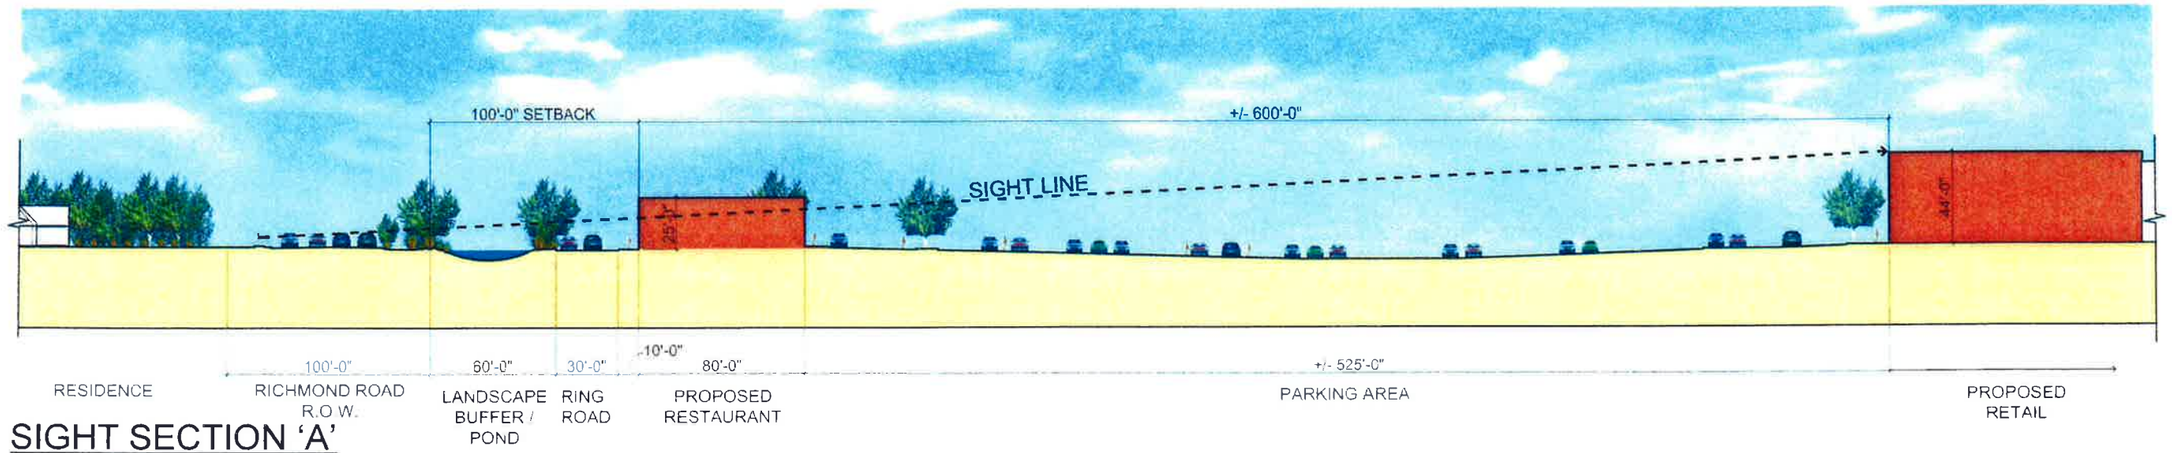

SIGHT SECTION 'A'

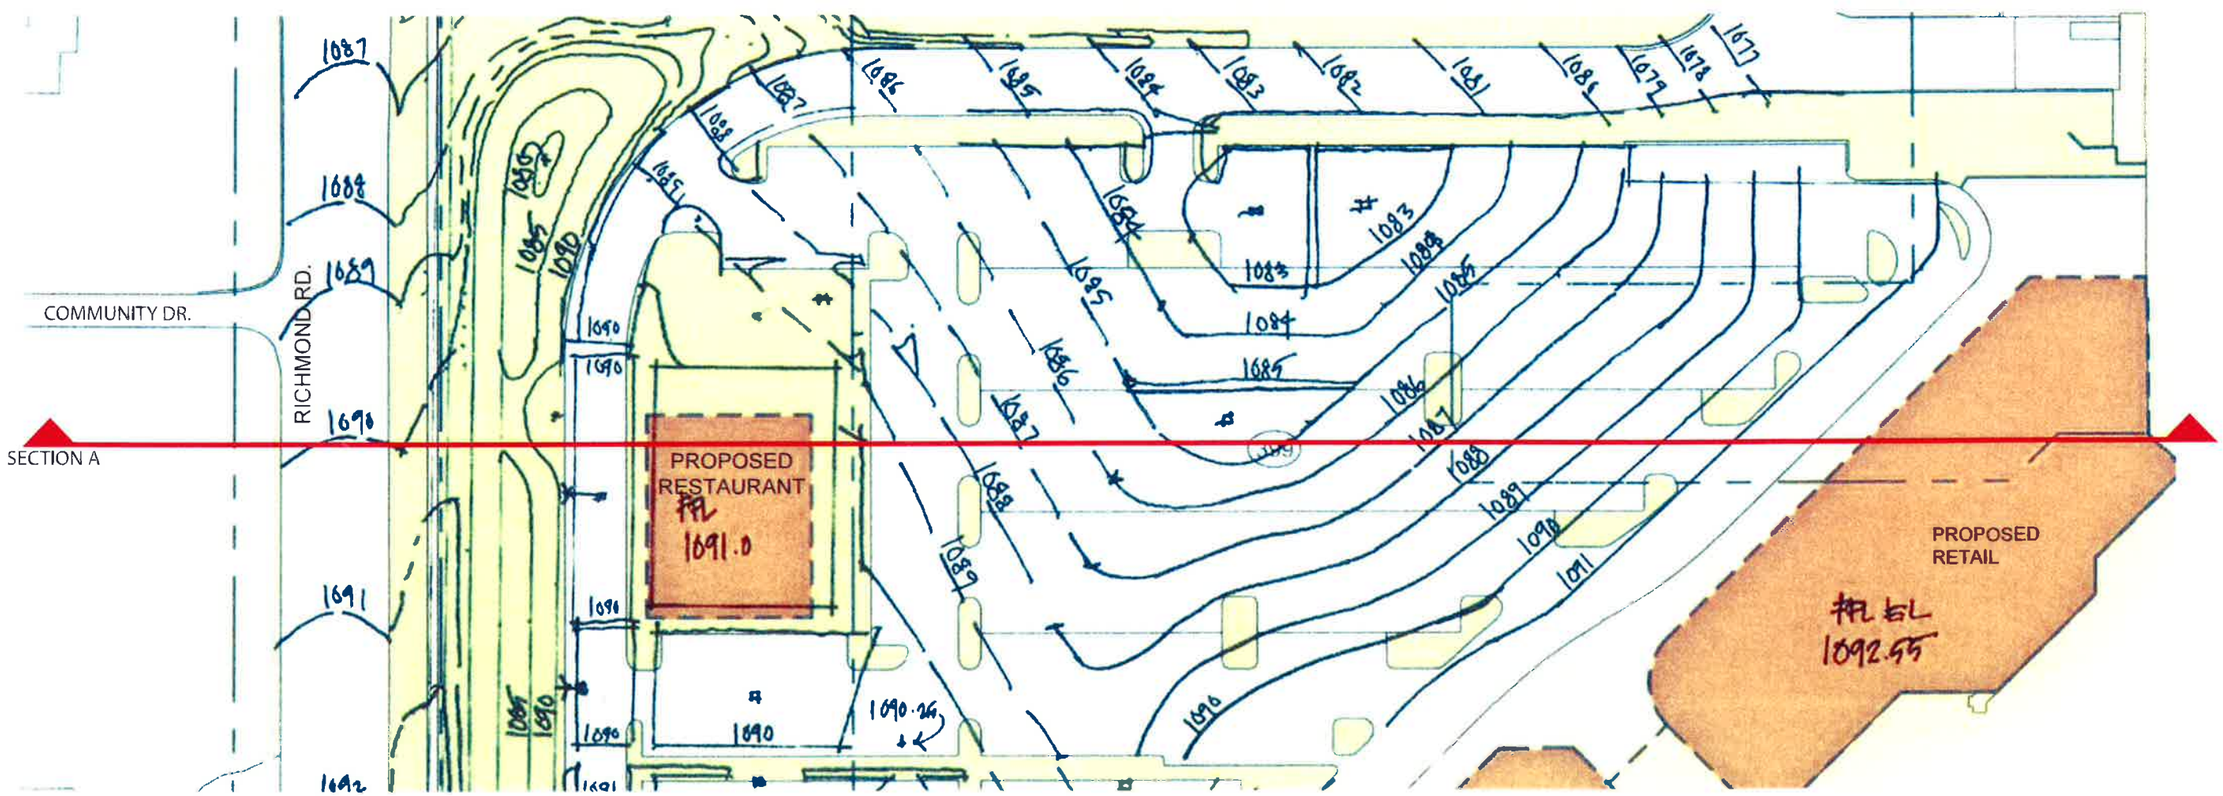

PARTIAL GRADING PLAN

GGP

BEACHWOOD PLACE CONCEPTUAL SIGHT SECTION 'A'

Beachwood, Ohio

CITY SUBMITTAL

ka kainc.com

SP-02C

06.28.2013

ka # 13038-02